


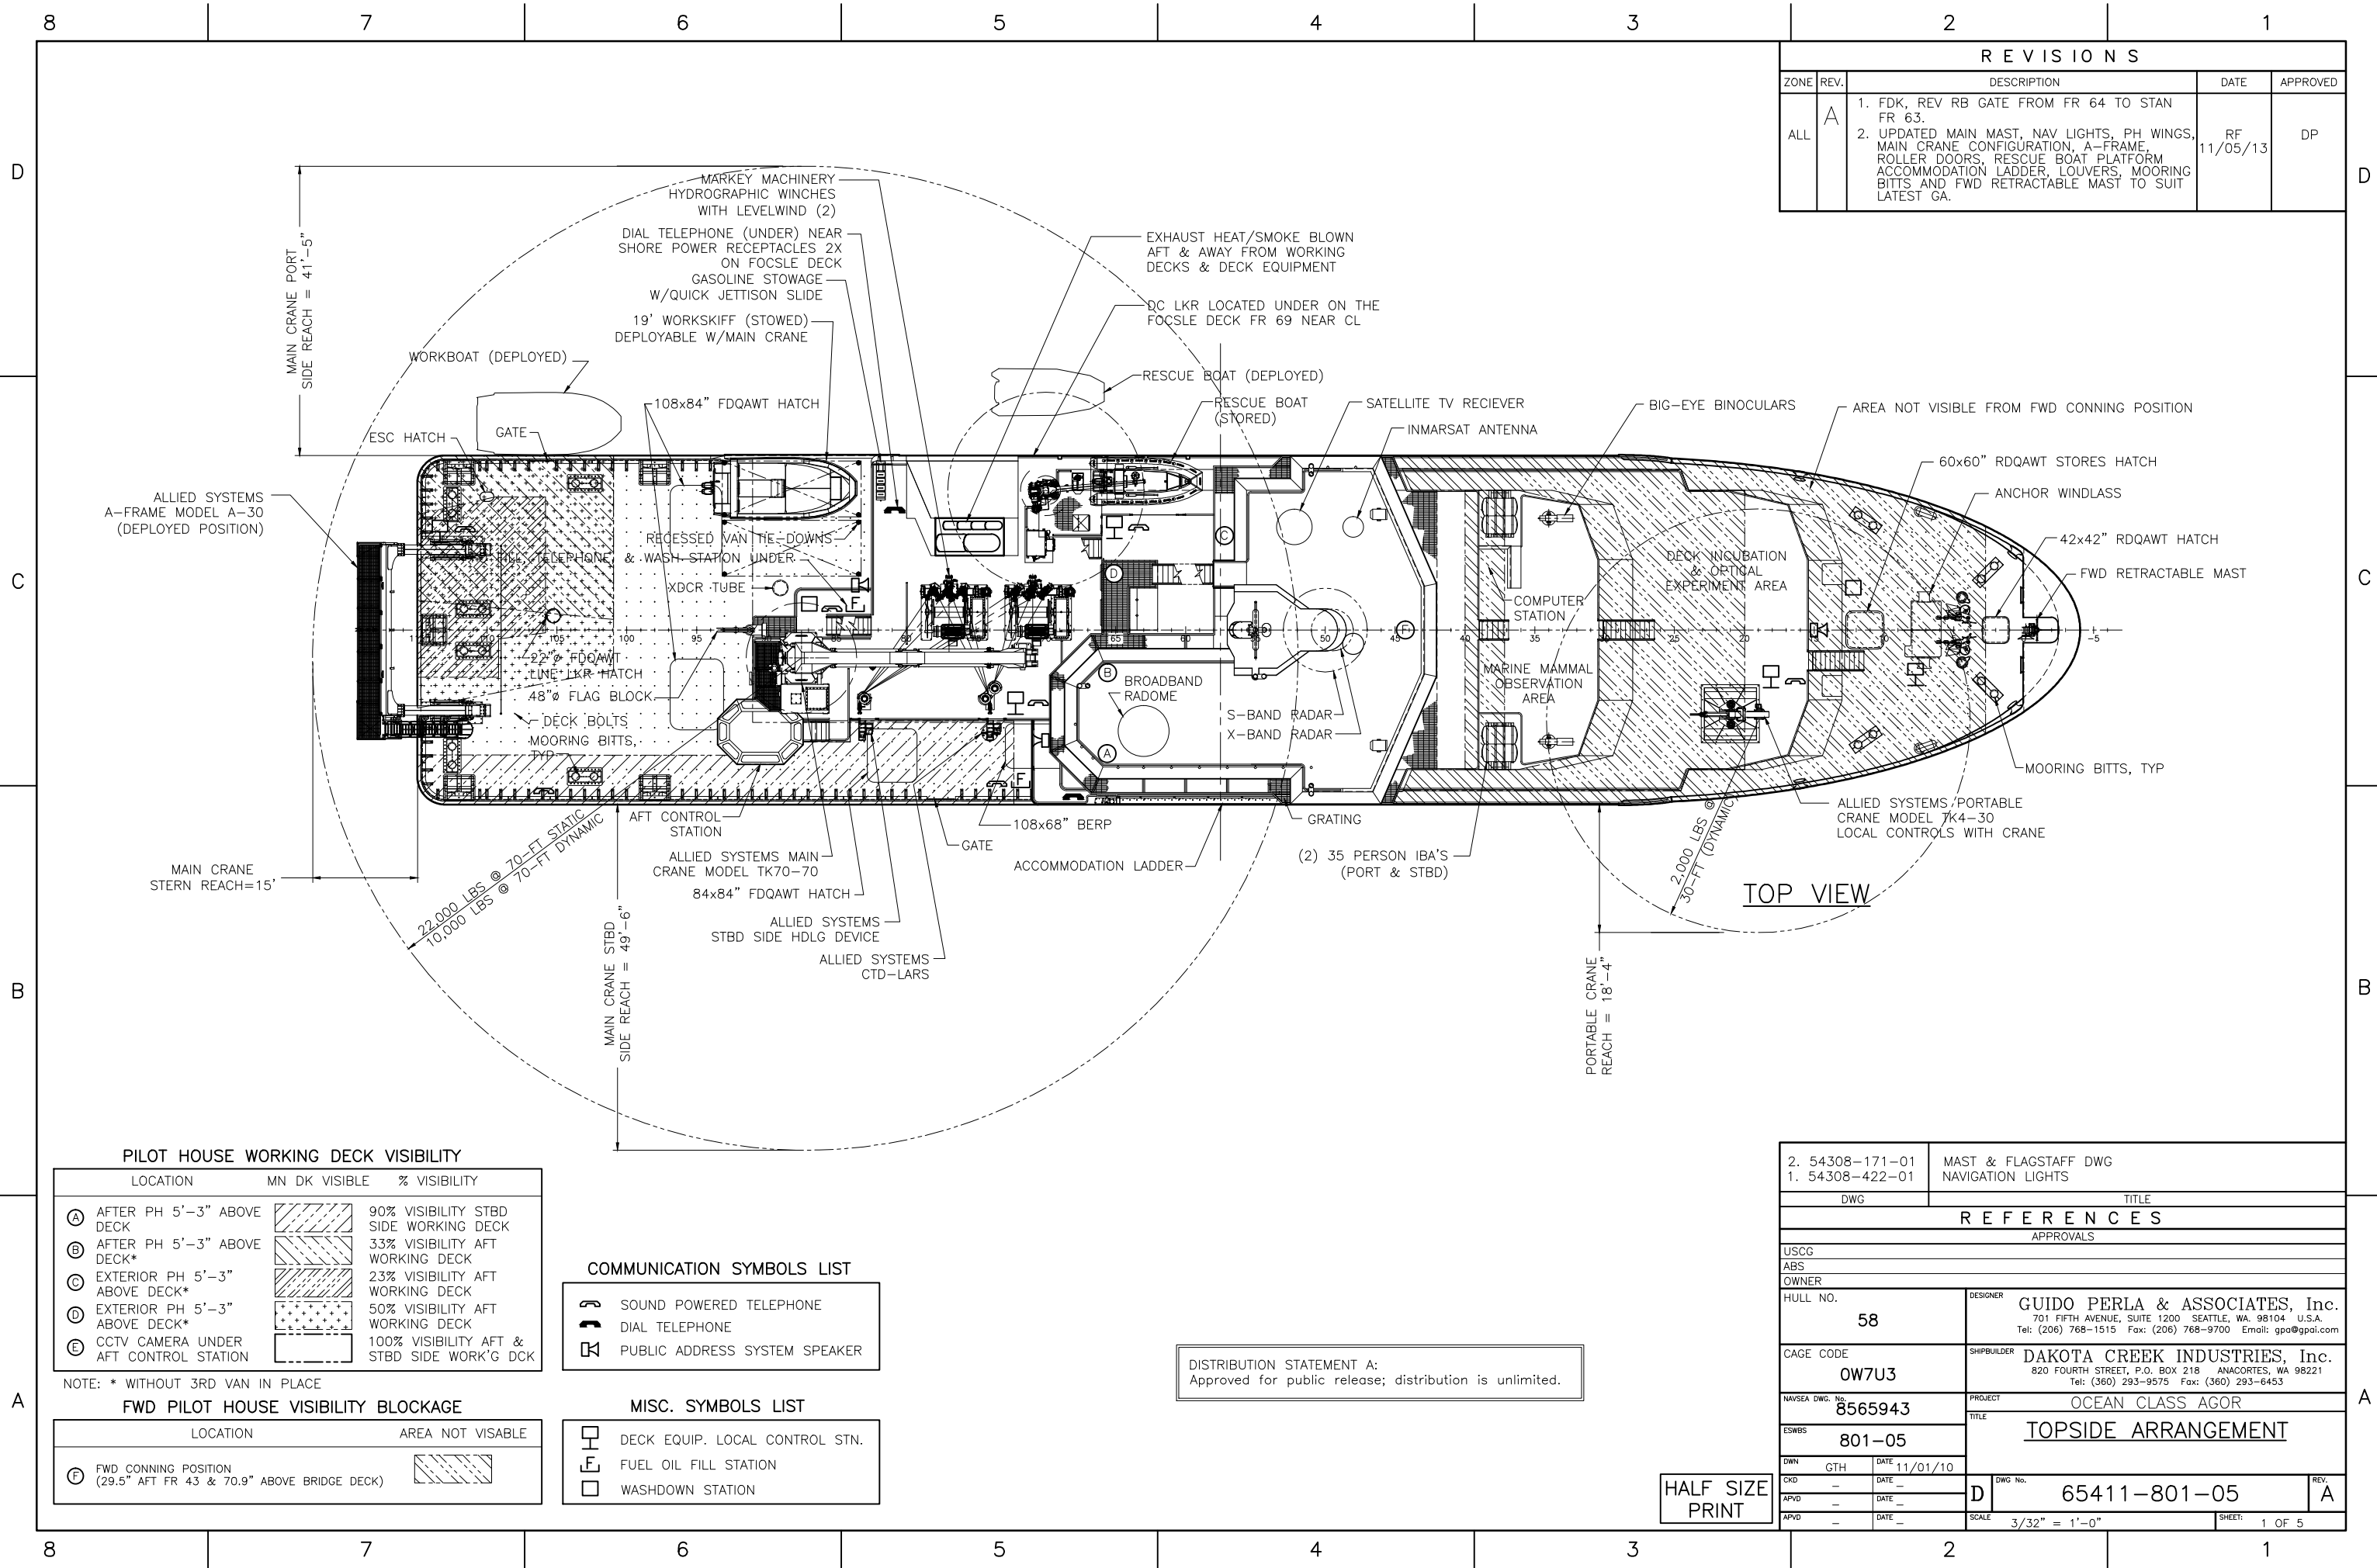

PLOT DATE: Thursday November 14 2013
PLOT TIME: 11:16:15 am
FILE NAME: \\NTSERVER2\PROJECTS\65411-DCI OCEAN CLASS AGOR\ARRGTS\801-05 TOPSIDE ARRGT\N IN PROGRESS\65411-DCI OCEAN CLASS AGOR\ARRGTS\801-05 TOPSIDE ARRGT\REV-A.DWG





2. 54308-171-01 1. 54308-422-01		MAST & FLAGSTAFF DWG NAVIGATION LIGHTS	
DWG		TITLE	
REFERENCES			
APPROVALS			
USCG			
ABS			
OWNER			
HULL NO. 58		DESIGNER GUIDO PERLA & ASSOCIATES, Inc. 701 FIFTH AVENUE, SUITE 1200 SEATTLE, WA. 98104 U.S.A. Tel: (206) 768-1515 Fax: (206) 768-9700 Email: gpa@gpai.com	
CAGE CODE OW7U3		SHIPBUILDER DAKOTA CREEK INDUSTRIES, Inc. 820 FOURTH STREET, P.O. BOX 218 ANACORTES, WA 98221 Tel: (360) 293-9575 Fax: (360) 293-6453	
NAVSEA DWG. No. 8565943		PROJECT OCEAN CLASS AGOR	
ESWBS 801-05		TITLE TOPSIDE ARRANGEMENT	
DWN	GTH	DATE	11/01/10
CHKD	—	DATE	—
APVD	—	DATE	—
APVD	—	DATE	—
D		DWG No. 65411-801-05	REV. A
SCALE 3/32" = 1'-0"			SHEET: 1 OF 5

HALF SIZE
PRINT

DISTRIBUTION STATEMENT A:
Approved for public release; distribution is unlimited.

DC: 65411, \\NTSERVER2\PROJECTS\65411 DCI OCEAN CLASS AGOR\ARRGT\801-05 TOPSIDE ARRGT\IN PROGRESS\
PLOT ID: 65411-027-17
FILE NAME: DCI 027-17 R80105 REV-A.DWG

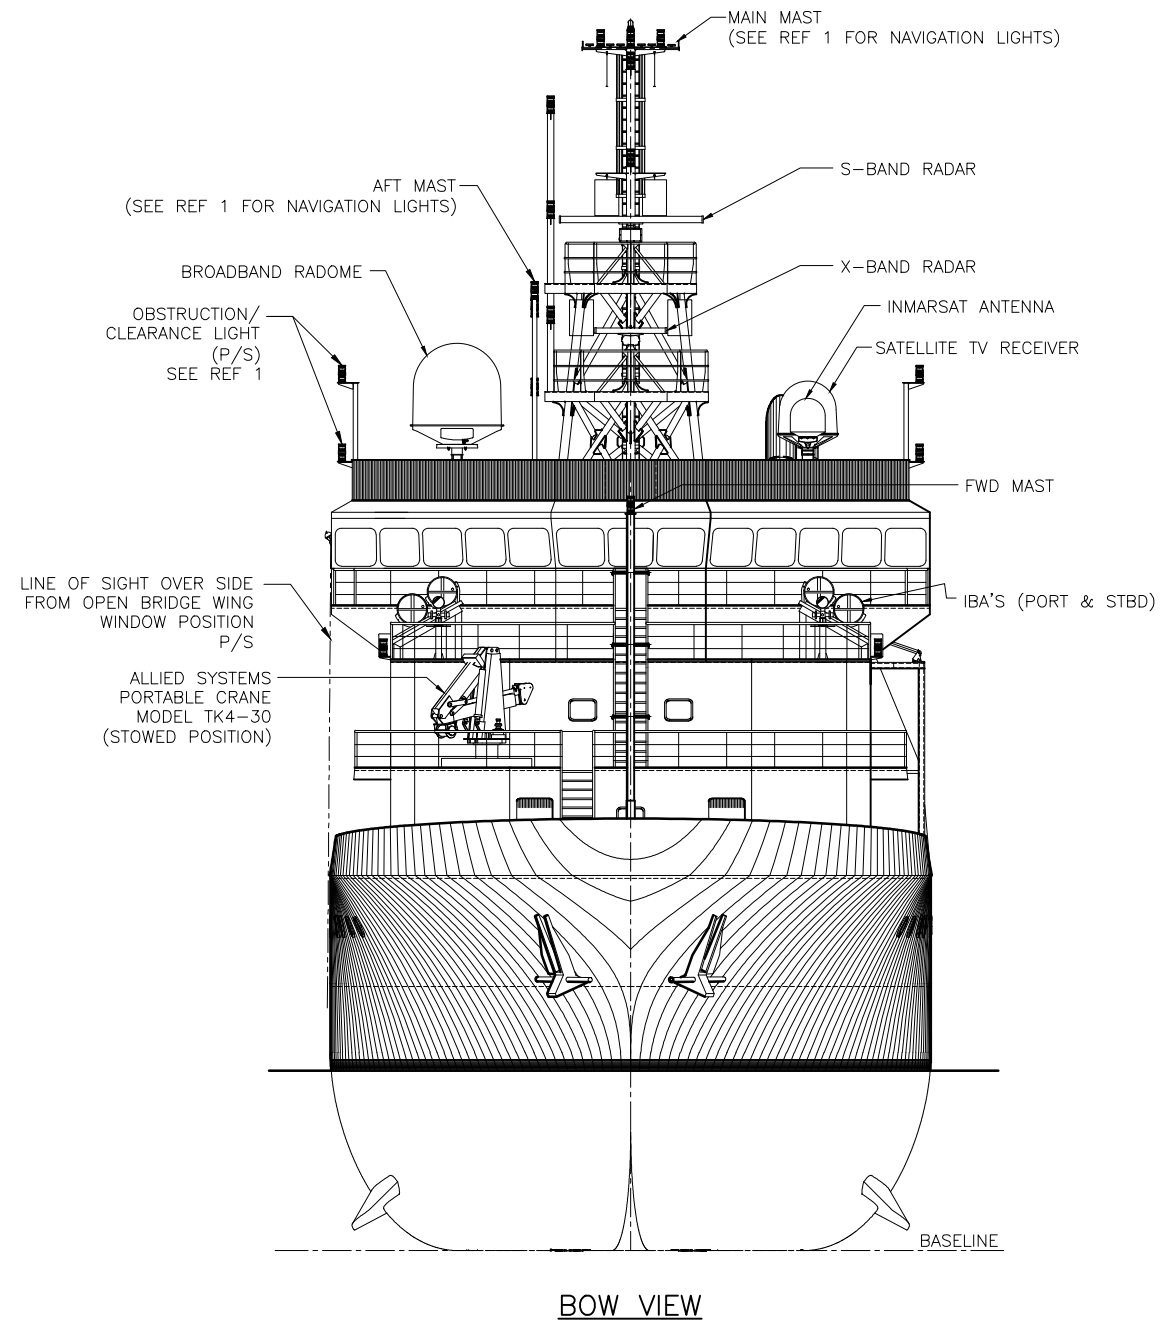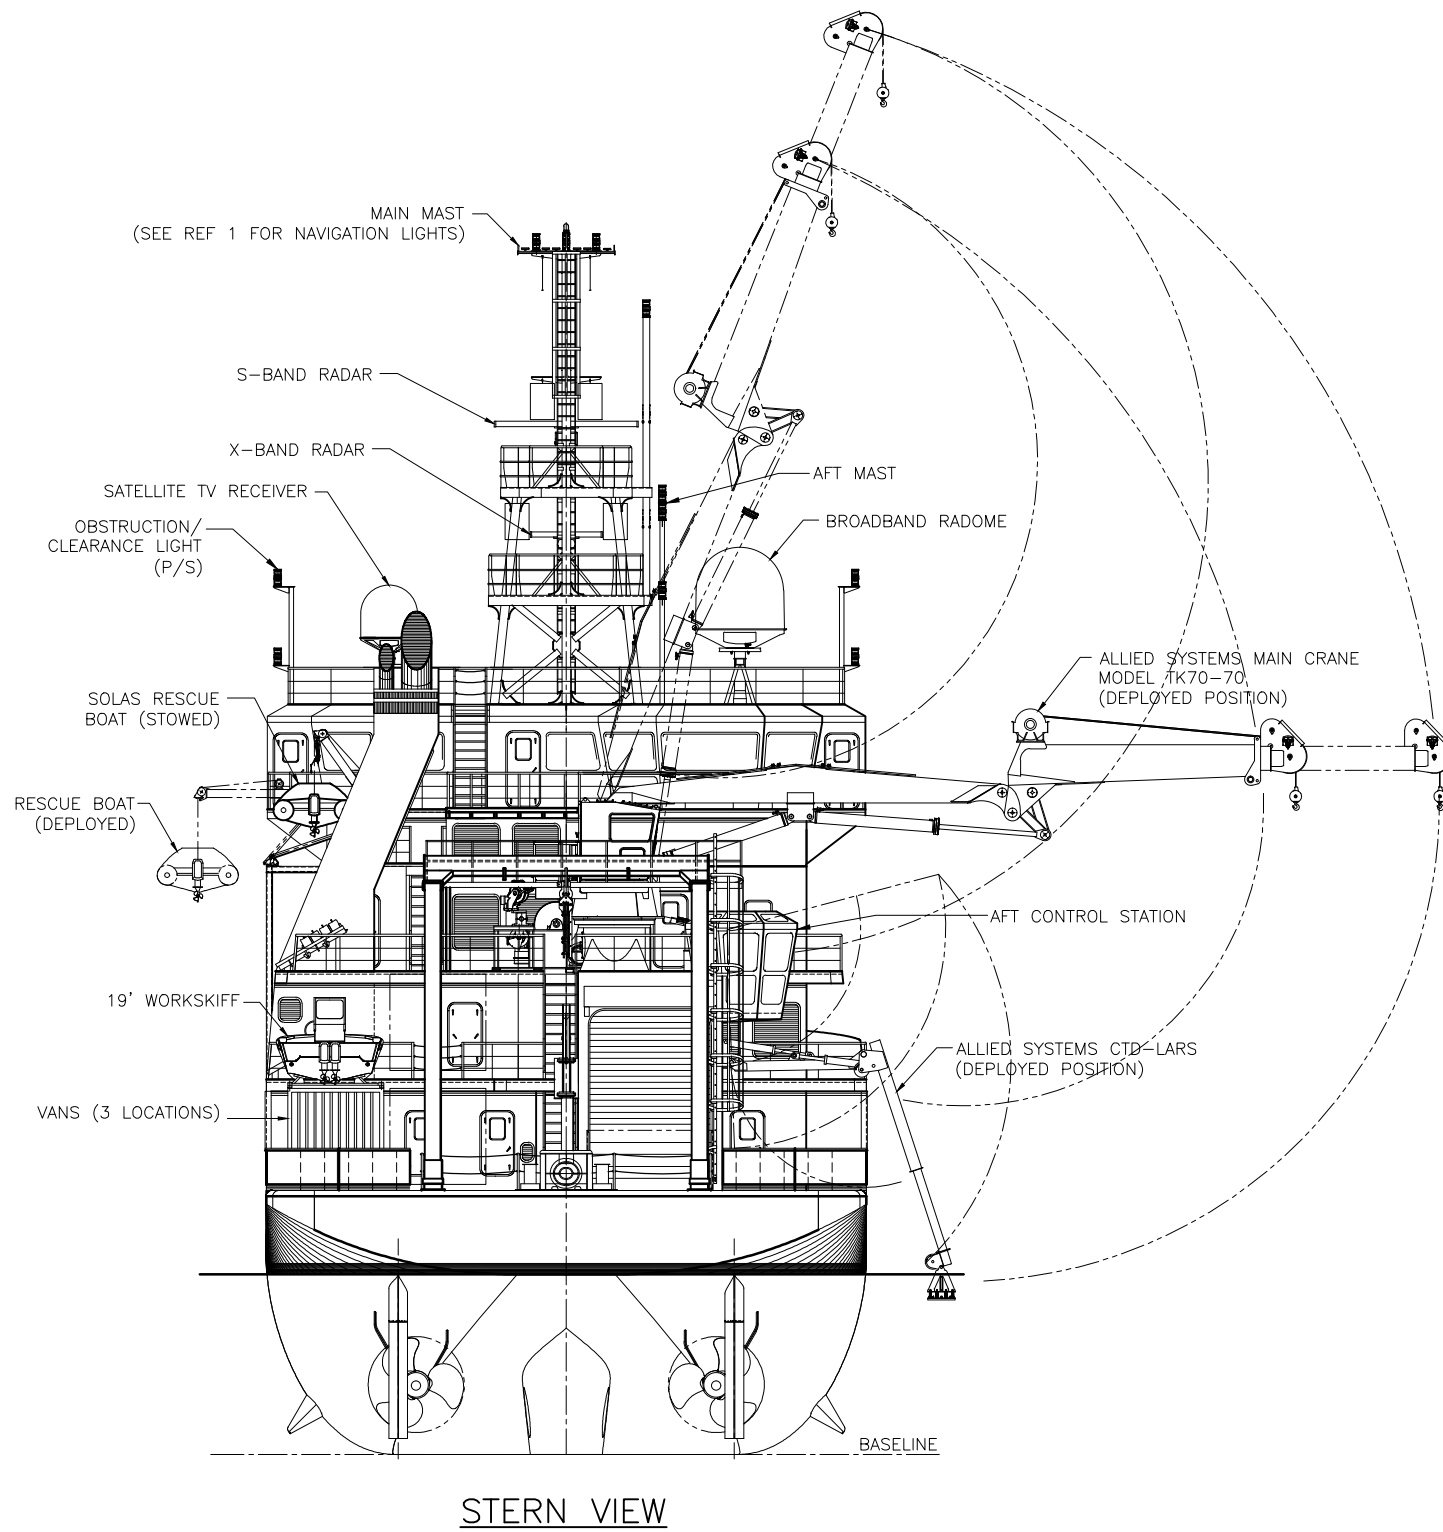

HALF SIZE
PRINT

DESIGNER GUIDO PERLA & ASSOCIATES, Inc.	TITLE TOPSIDE ARRANGEMENT STERN & BOW VIEWS
SHIPBUILDER DAKOTA CREEK INDUSTRIES, Inc.	REV. A
NAVSEA DWG No. 8565943	DWG No. 65411-801-05
SCALE 1/8" = 1'-0"	SHEET: 4 OF 5